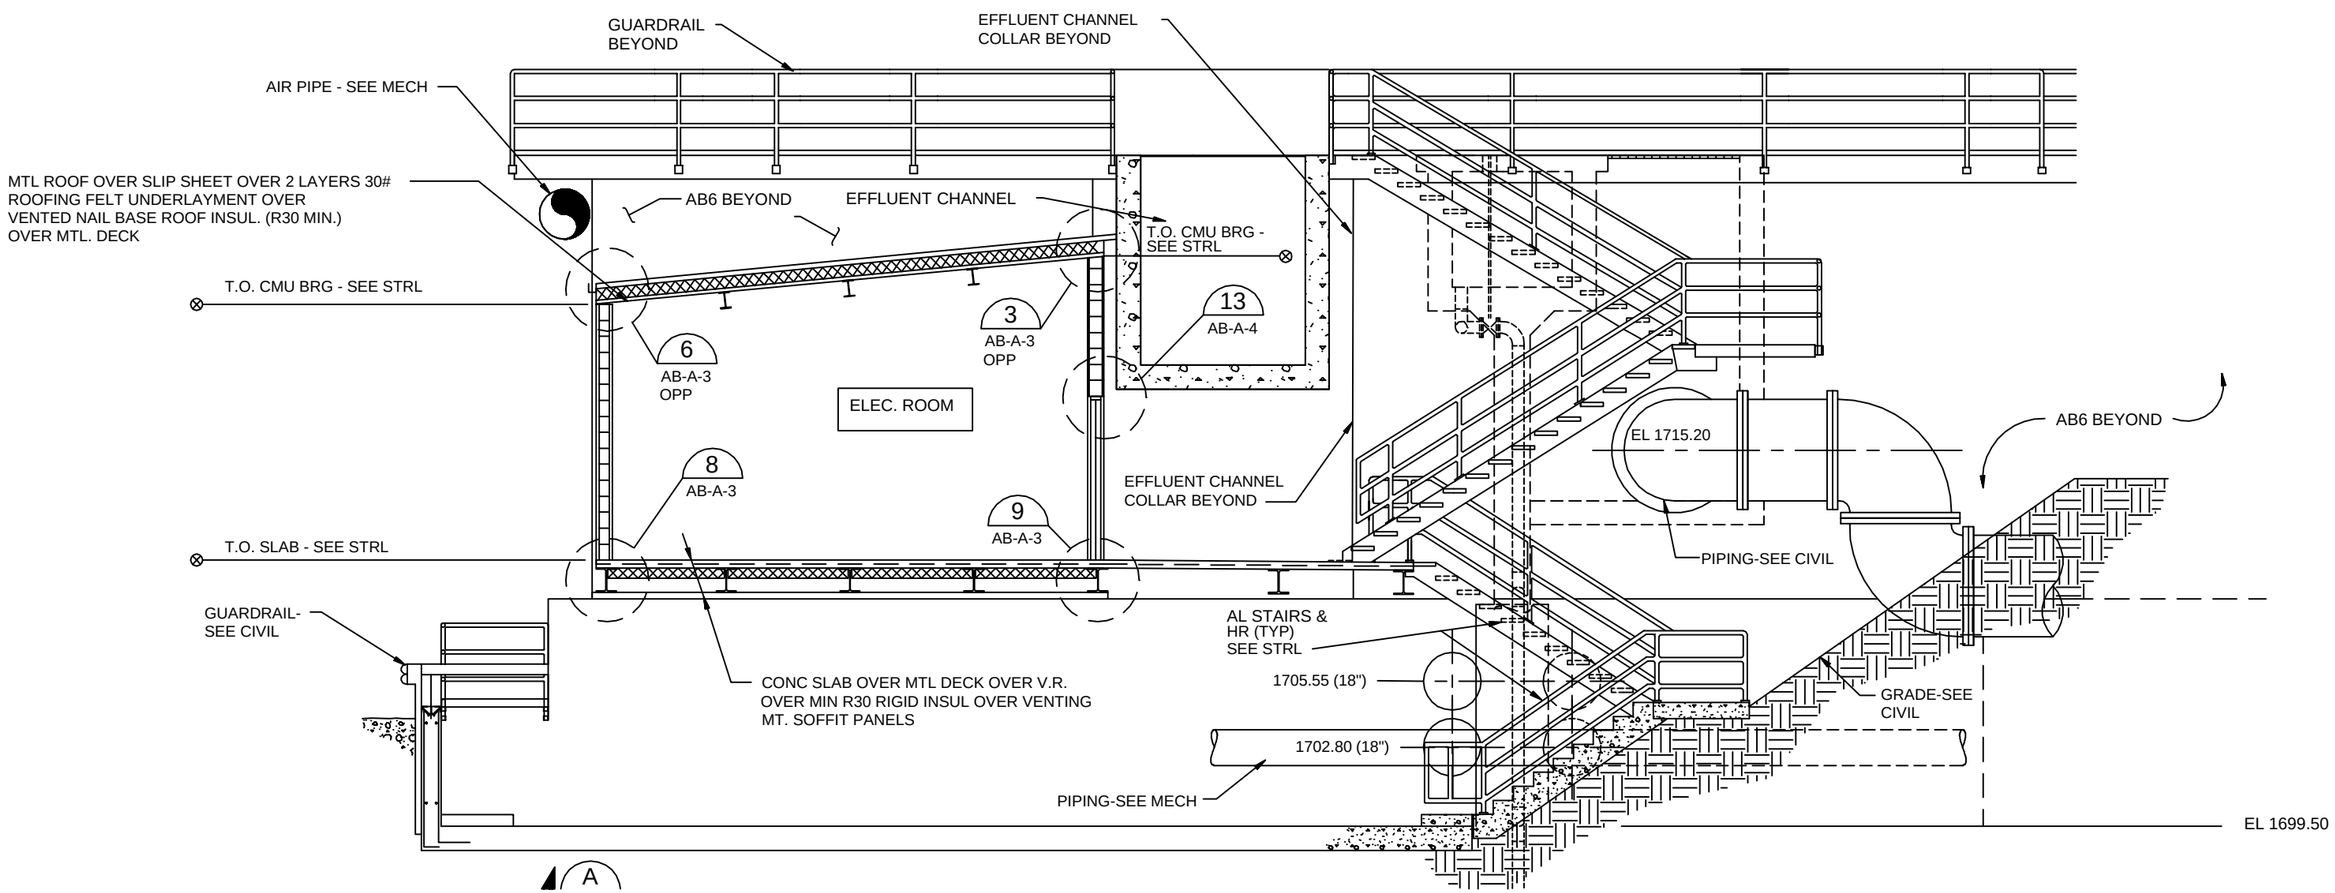
GUARDRAIL
BEYOND
EFFLUENT CHANNEL
COLLAR BEYOND
AIR PIPE - SEE MECH
MTL ROOF OVER SLIP SHEET OVER 2 LAYERS 30#
ROOFING FELT UNDERLAYMENT OVER
VENTED NAIL BASE ROOF INSUL. (R30 MIN.)
OVER MTL. DECK
AB6 BEYOND
EFFLUENT CHANNEL
T.O. CMU BRG -
SEE STRL
T.O. CMU BRG - SEE STRL
13
AB-A-4
3
AB-A-3
OPP
6
AB-A-3
OPP
ELEC. ROOM
EL 1715.20
AB6 BEYOND
8
AB-A-3
EFFLUENT CHANNEL
COLLAR BEYOND
9
AB-A-3
T.O. SLAB - SEE STRL
PIPING-SEE CIVIL
GUARDRAIL-
SEE CIVIL
AL STAIRS &
HR (TYP)
SEE STRL
CONC SLAB OVER MTL DECK OVER V.R.
OVER MIN R30 RIGID INSUL OVER VENTING
MT. SOFFIT PANELS
1705.55 (18")
GRADE-SEE
CIVIL
1702.80 (18")
PIPING-SEE MECH
EL 1699.50
A